DATE$$$ TIME$$$ $PRF$$ DGN Project No.
$USER$ $$PENTABLE$$ 190116.00

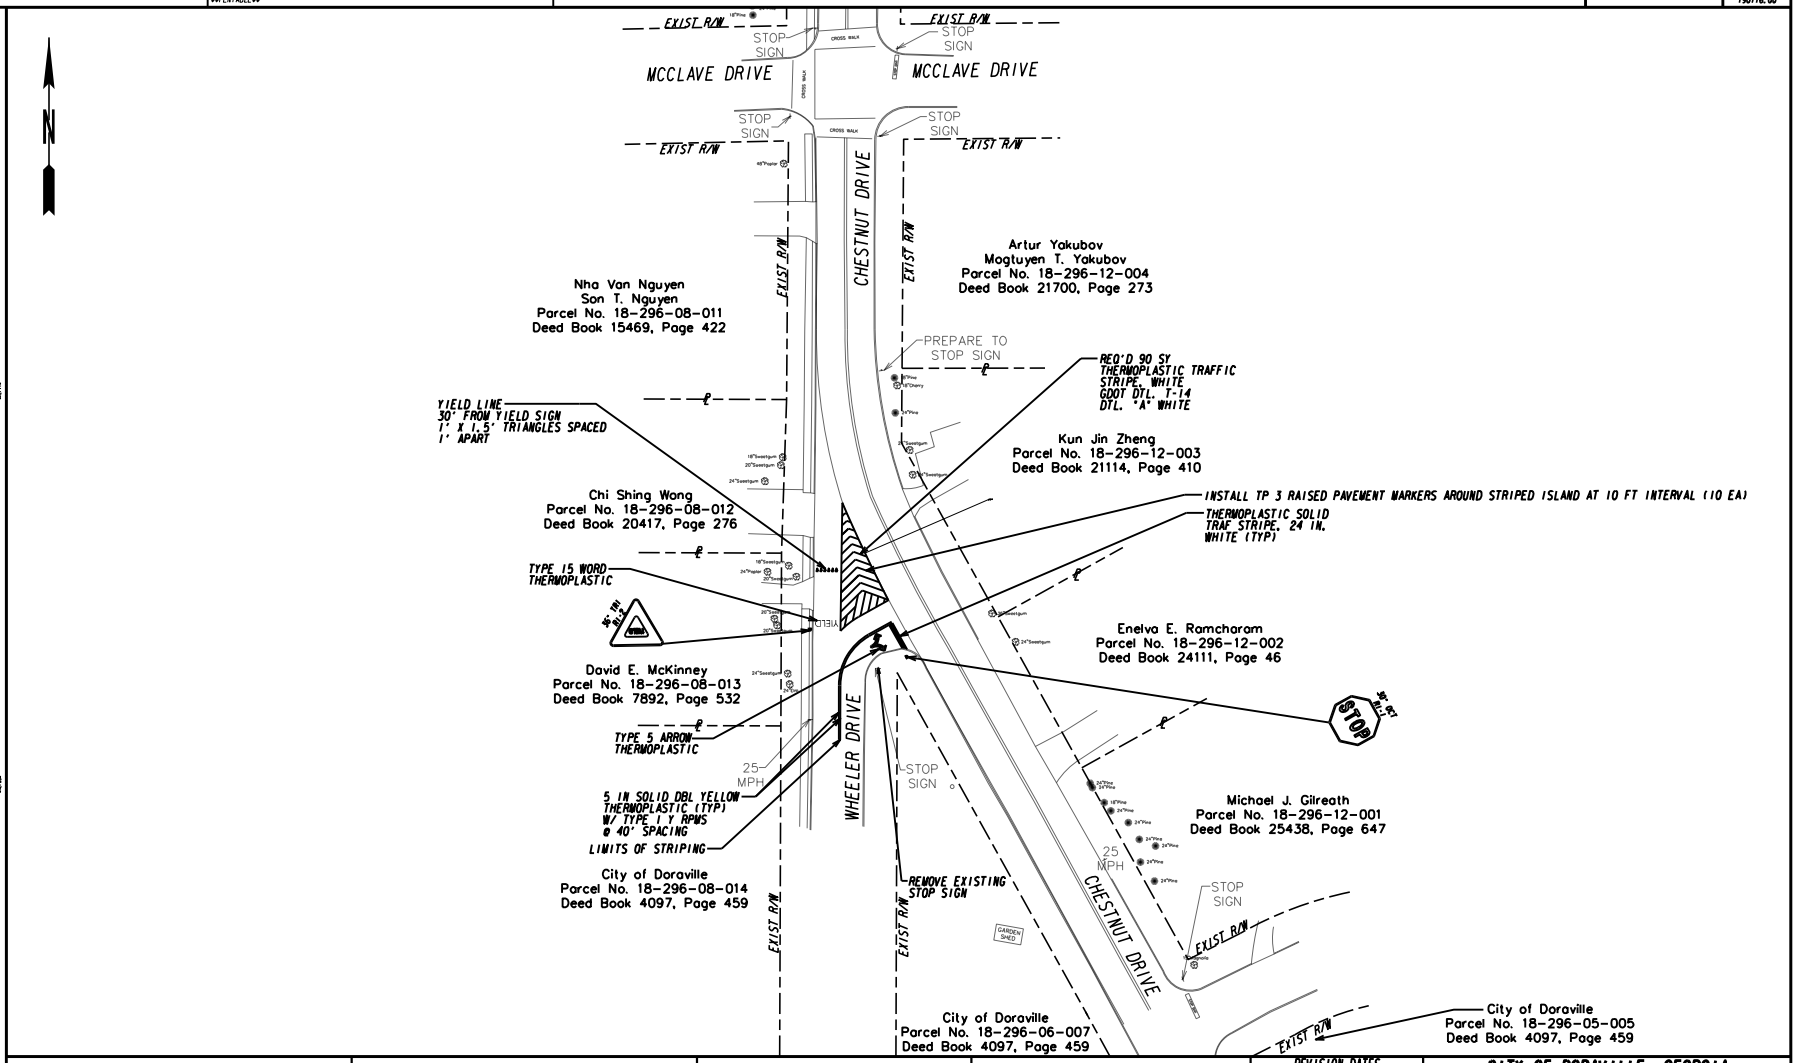

PROPERTY AND EXISTING R/W LINE	
REQUIRED R/W LINE	
CONSTRUCTION LIMITS	C F
EASEMENT FOR CONSTR & MAINTENANCE OF SLOPES	
EASEMENT FOR CONSTR OF SLOPES	
EASEMENT FOR CONSTR OF DRIVES	

BEGIN LIMIT OF ACCESS	BLA
END LIMIT OF ACCESS	ELA
LIMIT OF ACCESS	
REQ'D R/W & LIMIT OF ACCESS	
ORANGE BARRIER FENCE	
ESA - ENV. SENSITIVE AREA (SEE ERIT TABLE)	

Keck+Wood
COLLABORATION BY DESIGN
3090 Premiere Parkway, Suite 200
Duluth, GA 30097
(678) 417-4000 keckwood.com

SCALE IN FEET
0 30 60 120

REVISION DATES

CITY OF DORAVILLE, GEORGIA
SIGNING AND MARKING PLANS
CHESTNUT DRIVE AT WHEELER DRIVE

CHECKED:		DATE:	DRAWING No.
BACKCHECKED:		DATE:	00-0008
CORRECTED:		DATE:	
VERIFIED:		DATE:	

10/23/2015 GPLN